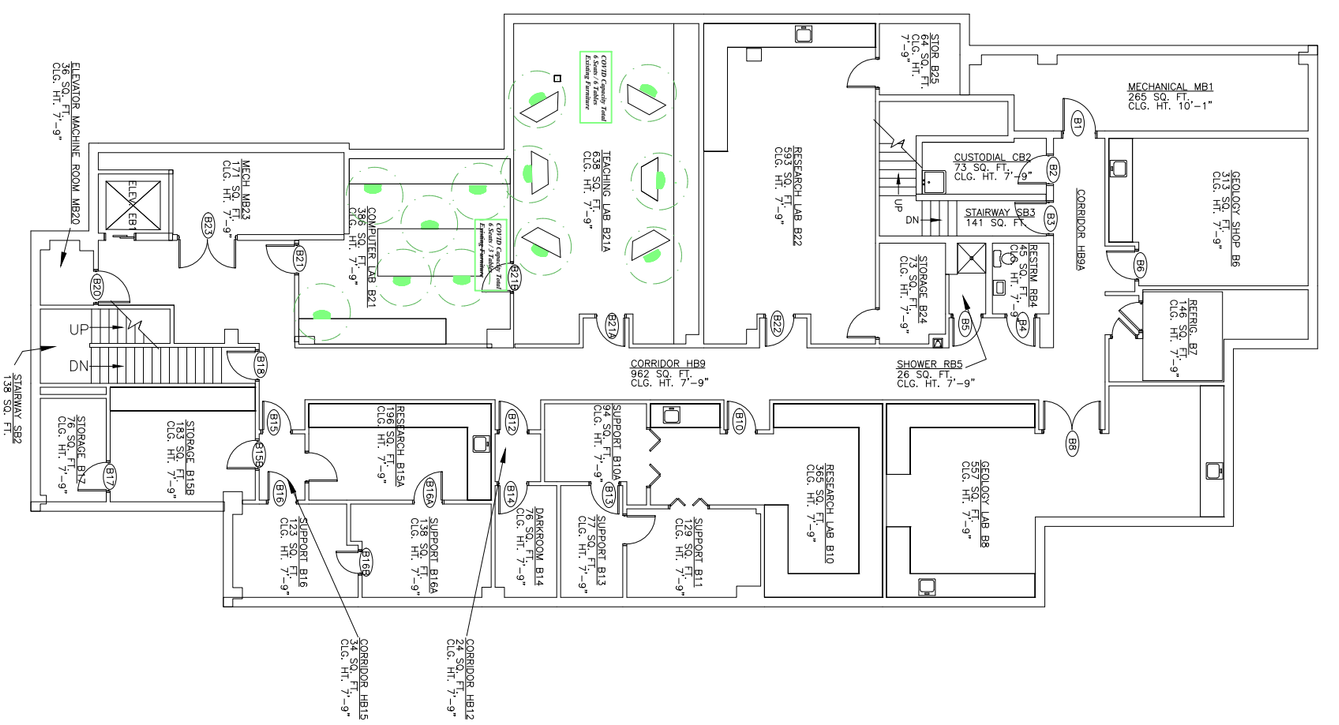

1 BASEMENT FLOOR PLAN

SQUARE FOOTAGE=7,016
BUILDING TOTAL SQ.FT.=83,666

SHEET NUMBER: A-1	CARNEGIE SCIENCE 44 CAMPUS AVENUE LEWISTON, MAINE	DRAWN BY: FMC/CADD	SHEET TITLE: Basement Floor Plan			
		DESIGNED BY:	SCALE: 1/16"=1'	REVISIONS:	NUMBER:	DATE
		CHECKED BY		Rm. Numbers	1	11/16/05
		BUILDING NUMBER: 304	DATE: 01/20/03			

Bates
Facility Services

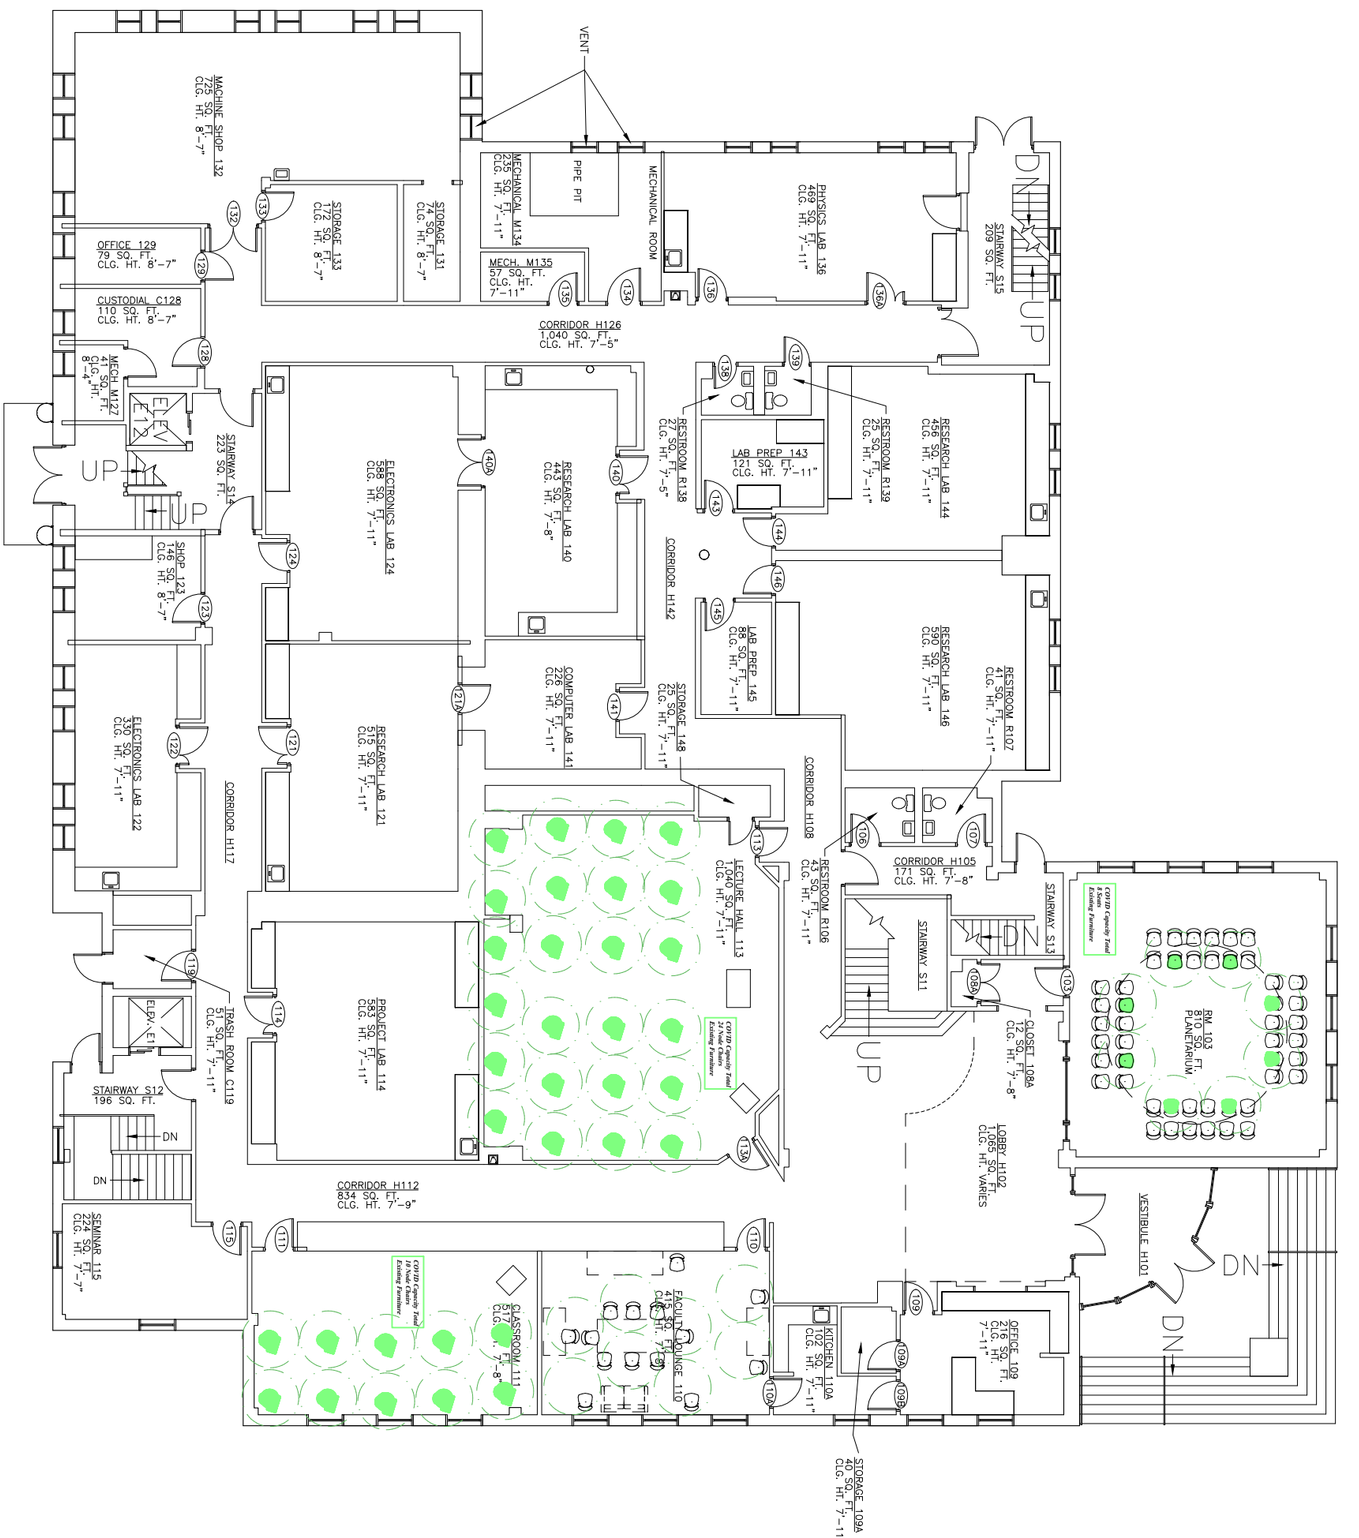

1 FIRST FLOOR PLAN

SCALE: 1/16" = 1'-0"

SHEET NUMBER: A-2	CARNEGIE SCIENCE 44 CAMPUS AVENUE LEWISTON, MAINE	DRAWN BY: FMC/CADD	SHEET TITLE: First Floor Plan			
		DESIGNED BY:	SCALE: 1/16"=1'	REVISIONS:	NUMBER:	DATE
		CHECKED BY		Rm. Numbers	1	11/16/05
		BUILDING NUMBER: 304	DATE: 01/20/03			

Bates
Facility Services

2 SECOND FLOOR PLAN

SQUARE FOOTAGE = 15,547
BUILDING TOTAL SQ.FT. = 83,666

SHEET NUMBER: A-3	**CARNEGIE SCIENCE** 44 CAMPUS AVENUE LEWISTON, MAINE	DRAWN BY: FMC/CADD	SHEET TITLE: Second Floor Plan	REVISIONS:	NUMBER:	DATE
		DESIGNED BY:	SCALE: 1/16"=1'	Rm. Numbers	1	11/16/05
		CHECKED BY				
		BUILDING NUMBER: 304	DATE: 01/20/03			

Bates
Facility Services

SQUARE FOOTAGE=14,436
BUILDING TOTAL SQ.FT.=83,666

3 THIRD FLOOR PLAN

SQUARE FOOTAGE=16,024

Bates Facility Services

SHEET TITLE: Third Floor Plan
SCALE: 1/16"=1'
DATE: 01/20/03

REVISIONS:	NUMBER:	DATE
Rm. Numbers	1	11/16/05

DRAWN BY: FMC/CADD
DESIGNED BY:
CHECKED BY
BUILDING NUMBER: 304

CARNEGIE SCIENCE
44 CAMPUS AVENUE
LEWISTON, MAINE

SHEET NUMBER:
A-4

4 FOURTH FLOOR PLAN

SQUARE FOOTAGE=14,430
BUILDING TOTAL SQ.FT.=83,666

SHEET NUMBER: A-5	**CARNEGIE SCIENCE** 44 CAMPUS AVENUE LEWISTON, MAINE	DRAWN BY: FMC/CADD	SHEET TITLE: FourthFloor Plan	REVISIONS:	NUMBER:	DATE
		DESIGNED BY:	SCALE: 1/16"=1'	Rm. Numbers	1	11/16/05
		CHECKED BY				
		BUILDING NUMBER: 304	DATE: 01/20/03			

Bates
Facility Services

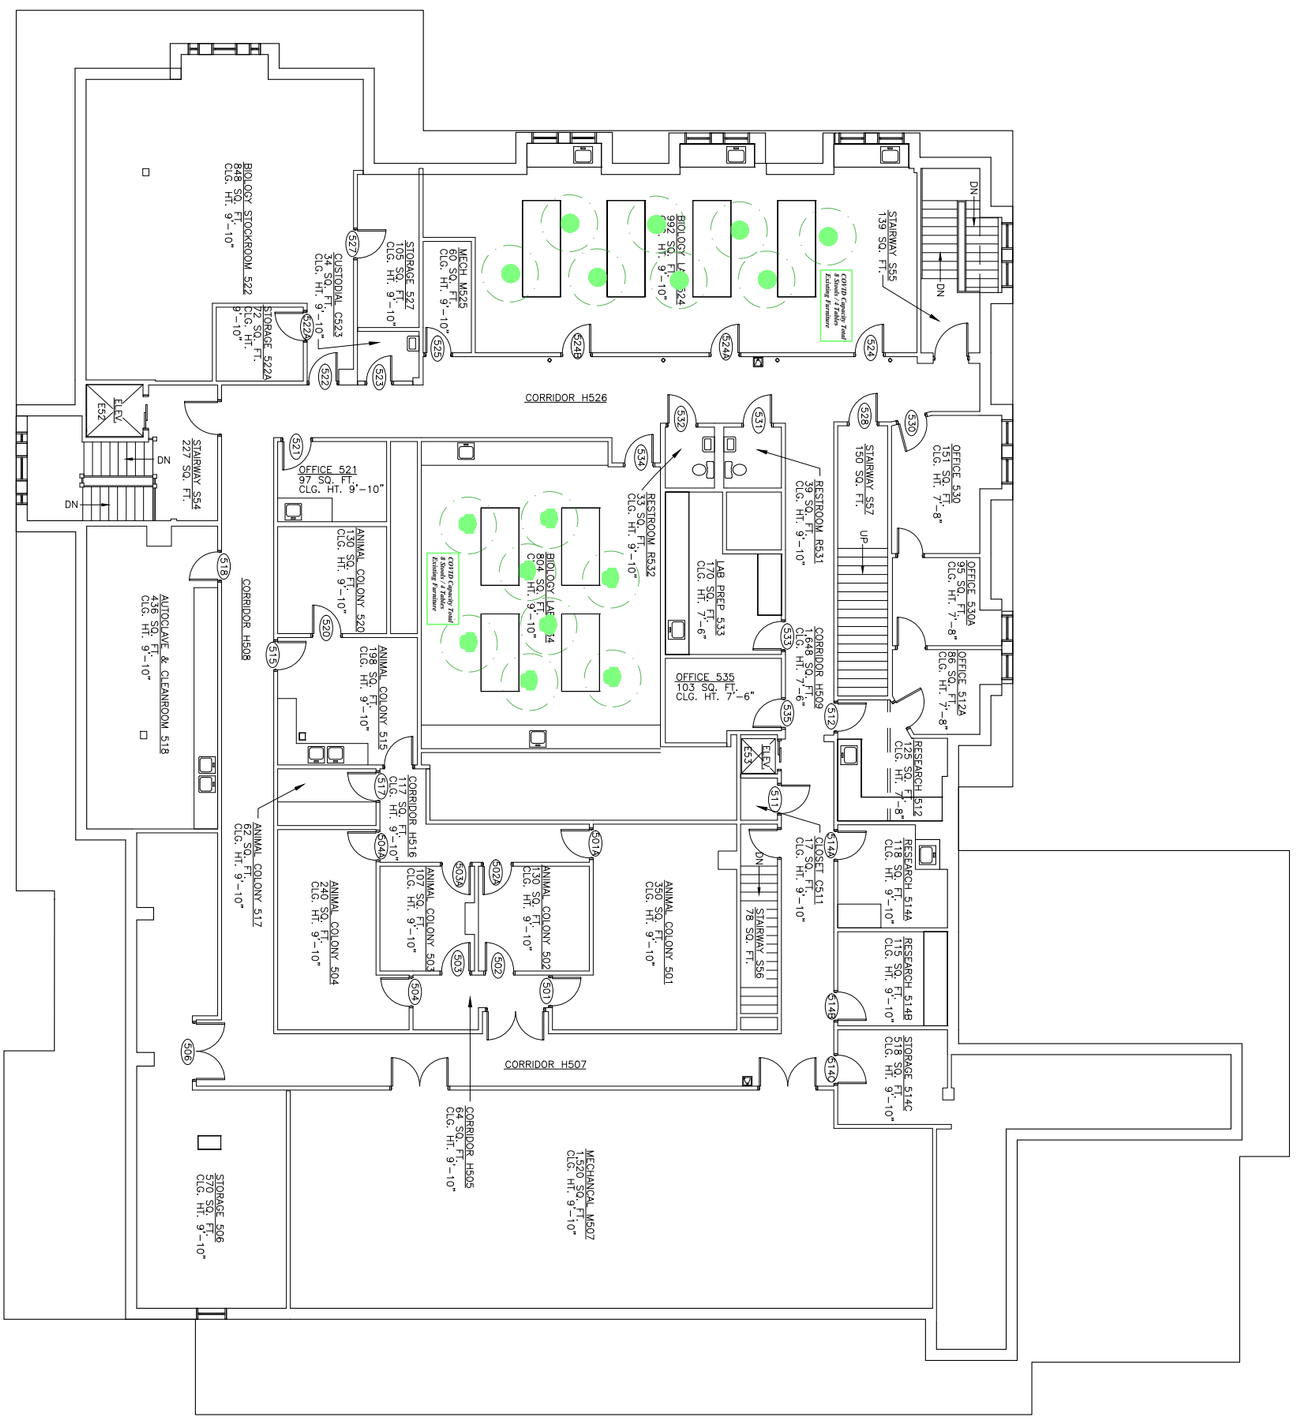

5 FIFTH FLOOR PLAN

SQUARE FOOTAGE=12,389
GROSS AREA TOTAL

SHEET NUMBER: A-6	CARNEGIE SCIENCE 44 CAMPUS AVENUE LEWISTON, MAINE	DRAWN BY: FMC/CADD	SHEET TITLE: Fifth Floor Plan			
		DESIGNED BY:	SCALE: 1/16"=1'	REVISIONS:	NUMBER:	DATE
		CHECKED BY		Rm. Numbers	1	11/16/05
		BUILDING NUMBER: 304	DATE: 01/20/03			

Bates
Facility Services